


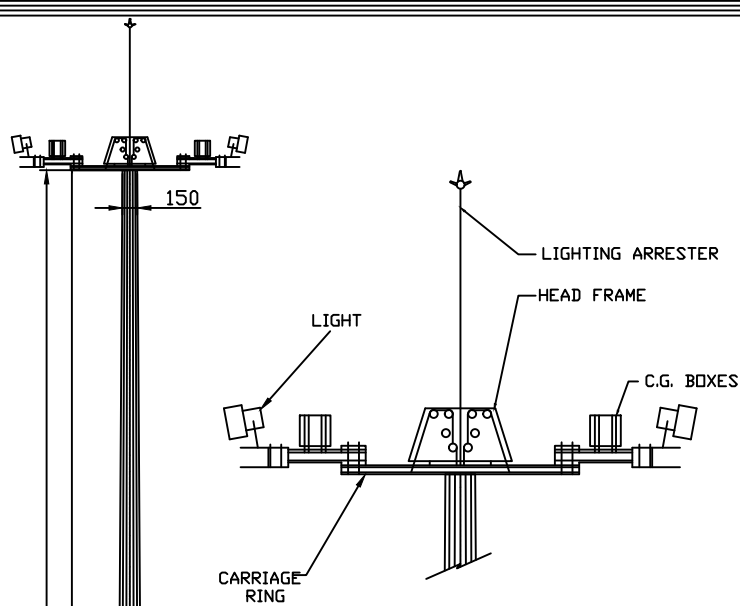
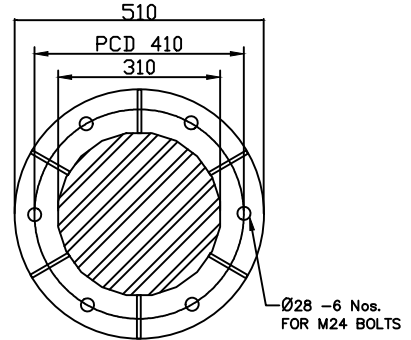
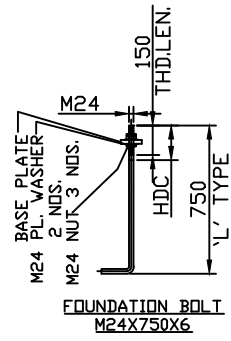


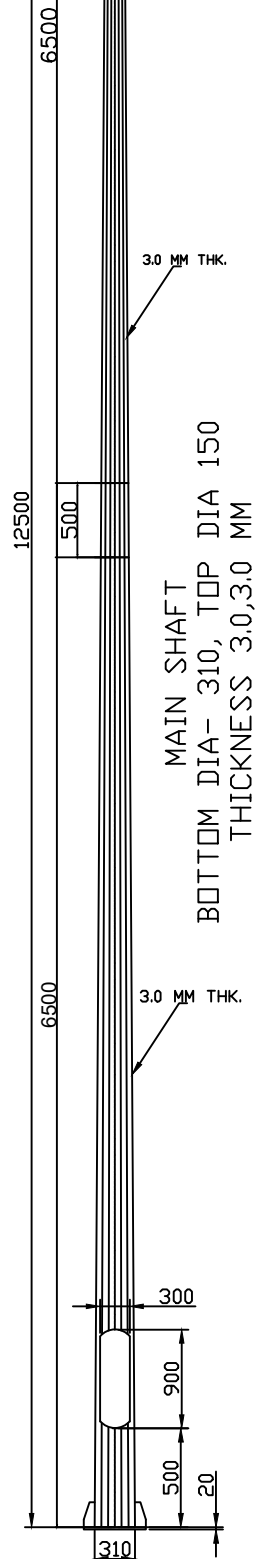

DISTRIBUTION OF LUMINARIES

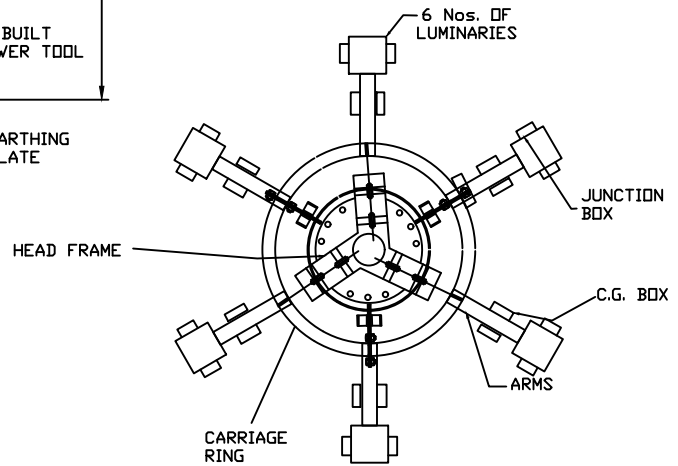

BASE PLATE
DIA 510X20 MM THK.

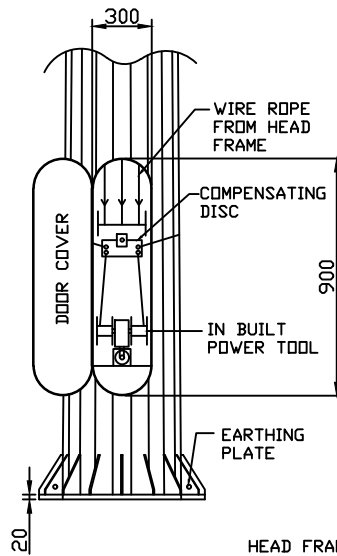

12.5 MTR HIGH MAST POLE
WITH 6 LUMINAARIES

NOTE:

POLE HEIGHT	- 12500 MM
TOP DIA	- 150 MM
BOTTOM DIA	- 310 MM
POLE THK.	- 3.0,3.0 MM
BASE PLATE	- DIA 510X20 MM MM
DOOR OPENING	- 900X300 MM
LUMINARIES WITH ARM	- 6 NOS.
FOUNDATION BOLT	- M24X750 6 NOS

TARAVI ELECTRICAL PVT.LTD

CLIENT								-
PROJECT								-
12.5 MTR HIGH MAST POLE WITH 6 LUMINNARIES								
DRN.	S.S.	DT.	19.11.23	SCALE	1:50	REV.		
CHK.	-			DRG. NO.	TV.0001.0000.HM12.5			
APVD.	-			ISSUED FOR	-	SHT.	1 OF 1	