


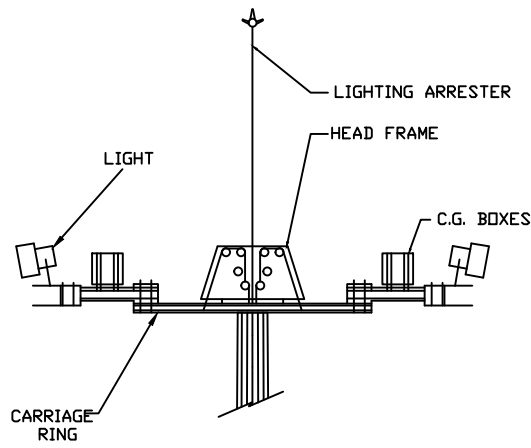
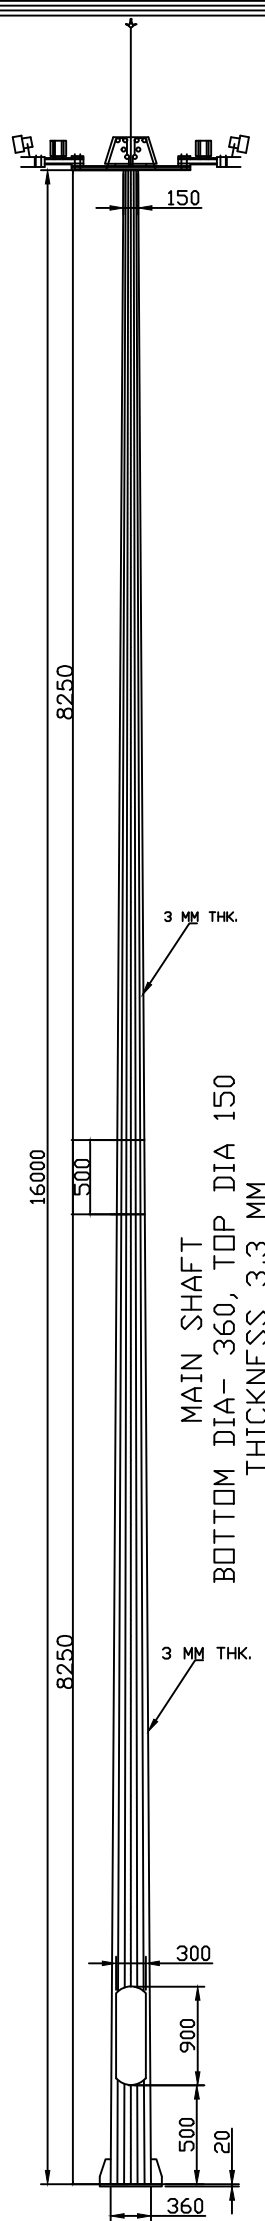
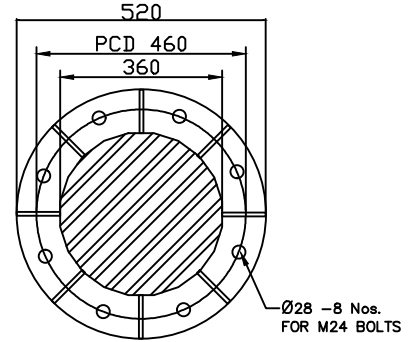


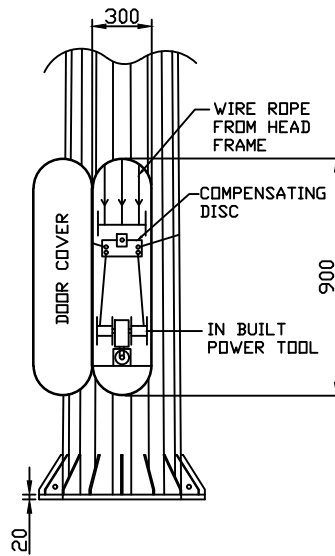

DISTRIBUTION OF LUMINARIES

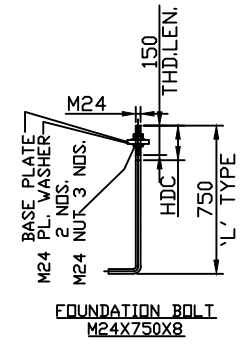

BASE PLATE
DIA 520X20 MM THK.

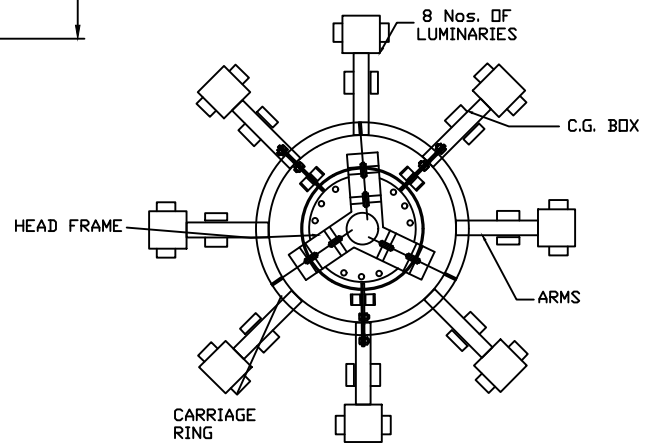

NOTE:

POLE HEIGHT	- 16000 MM
TOP DIA	- 150 MM
BOTTOM DIA	- 360 MM
POLE THK.	- 3,3 MM
BASE PLATE	- DIA 520X20 MM MM
DOOR OPENING	- 900X300 MM
LUMINARIES WITH ARM	- 08 NOS.

TARAVI ELECTRICAL PVT.LTD

CLIENT

-

PROJECT

-

16 MTR HIGH MAST POLE WITH 8 LUMINARIES

DRN.	S.S.	DT.	19.11.24	SCALE	1:50	REV.
CHK.	-			DRG. NO.	TV.002.0000.HM16	
APVD.	-			ISSUED FOR	-	SHT. 1 OF 1

16 MTR HIGH MAST POLE
WITH 8 LUMINAARIES